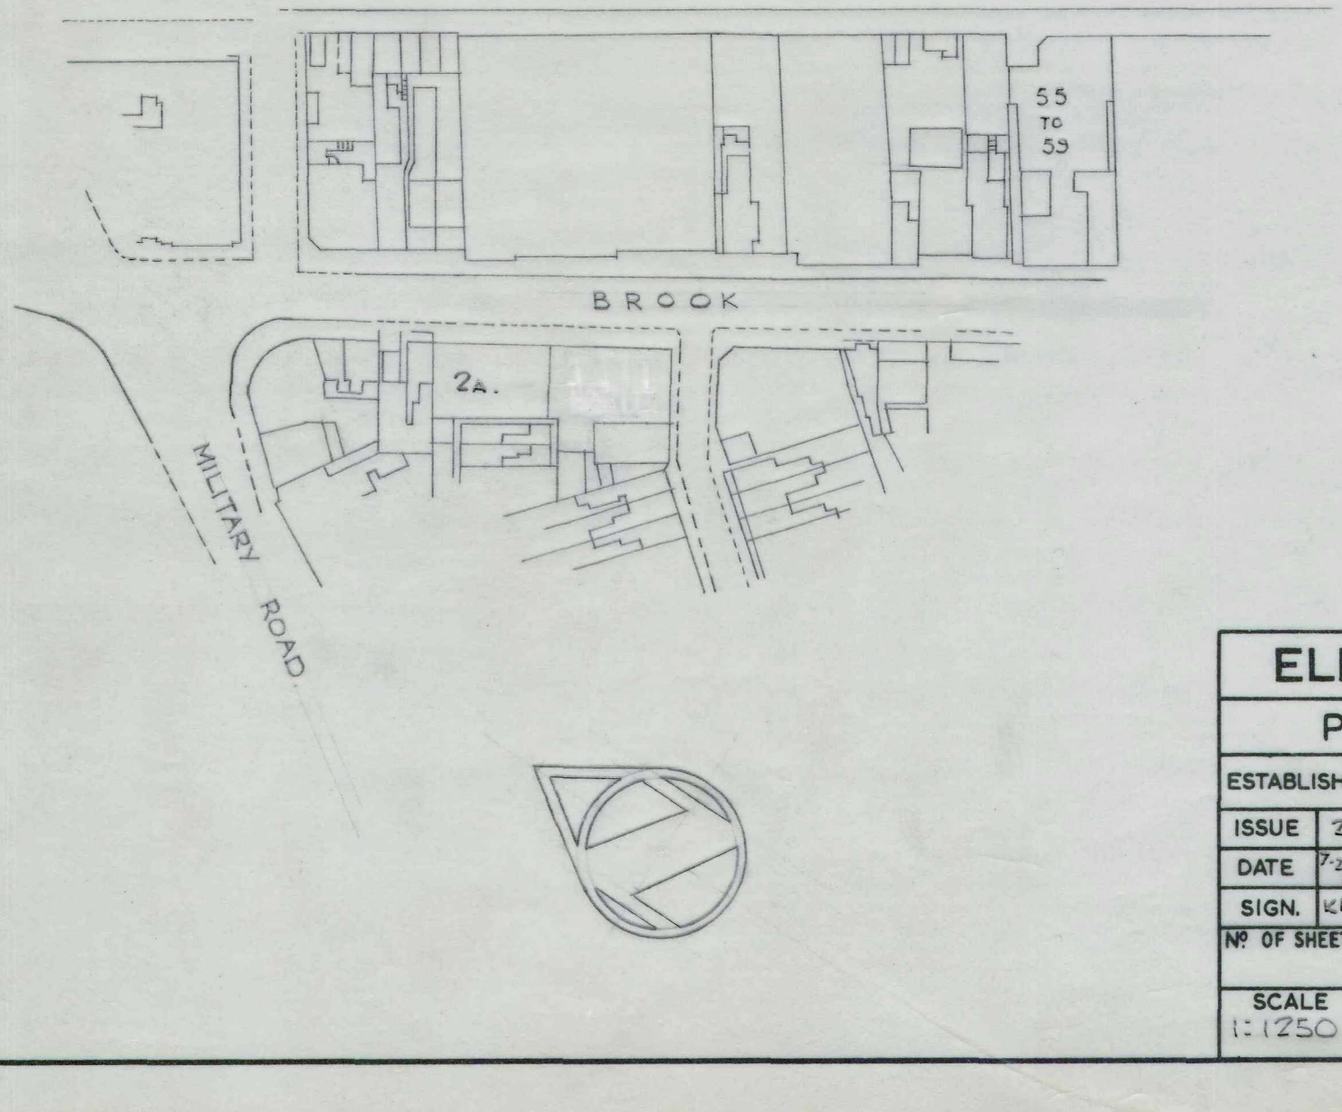

ELLIOTT BROS. (LONDON) LTD.

PLANT LAYOUT DEPARTMENT.

ESTABLISHMENT ROCHESTER	DIVISION —

ISSUE	2					DESCRIPTION
DATE	7-2-68					PROPOSED TEMPORARY CAR PARK
SIGN.	K.R.					55 - 59 BROOK, CHATHAM.

Nº OF SHEETS	SHEET Nº	DRAWN BY	DRAWING Nº
SCALE 1:1250	DATE 5-12-67	K.R.	P.L. 1507.